Continued on Drawing No. 133735_2B-EWR-OXD-095680-DR-T-002009

Continued on Drawing No. 133735_2B-EWR-OXD-095040-DR-T-002010

Continued on Drawing No. 133735_2B-EWR-OXD-096500-DR-T-002008

Drawing Number 133735_RW-EWR-XX-XXXXXX-DR-T-000014

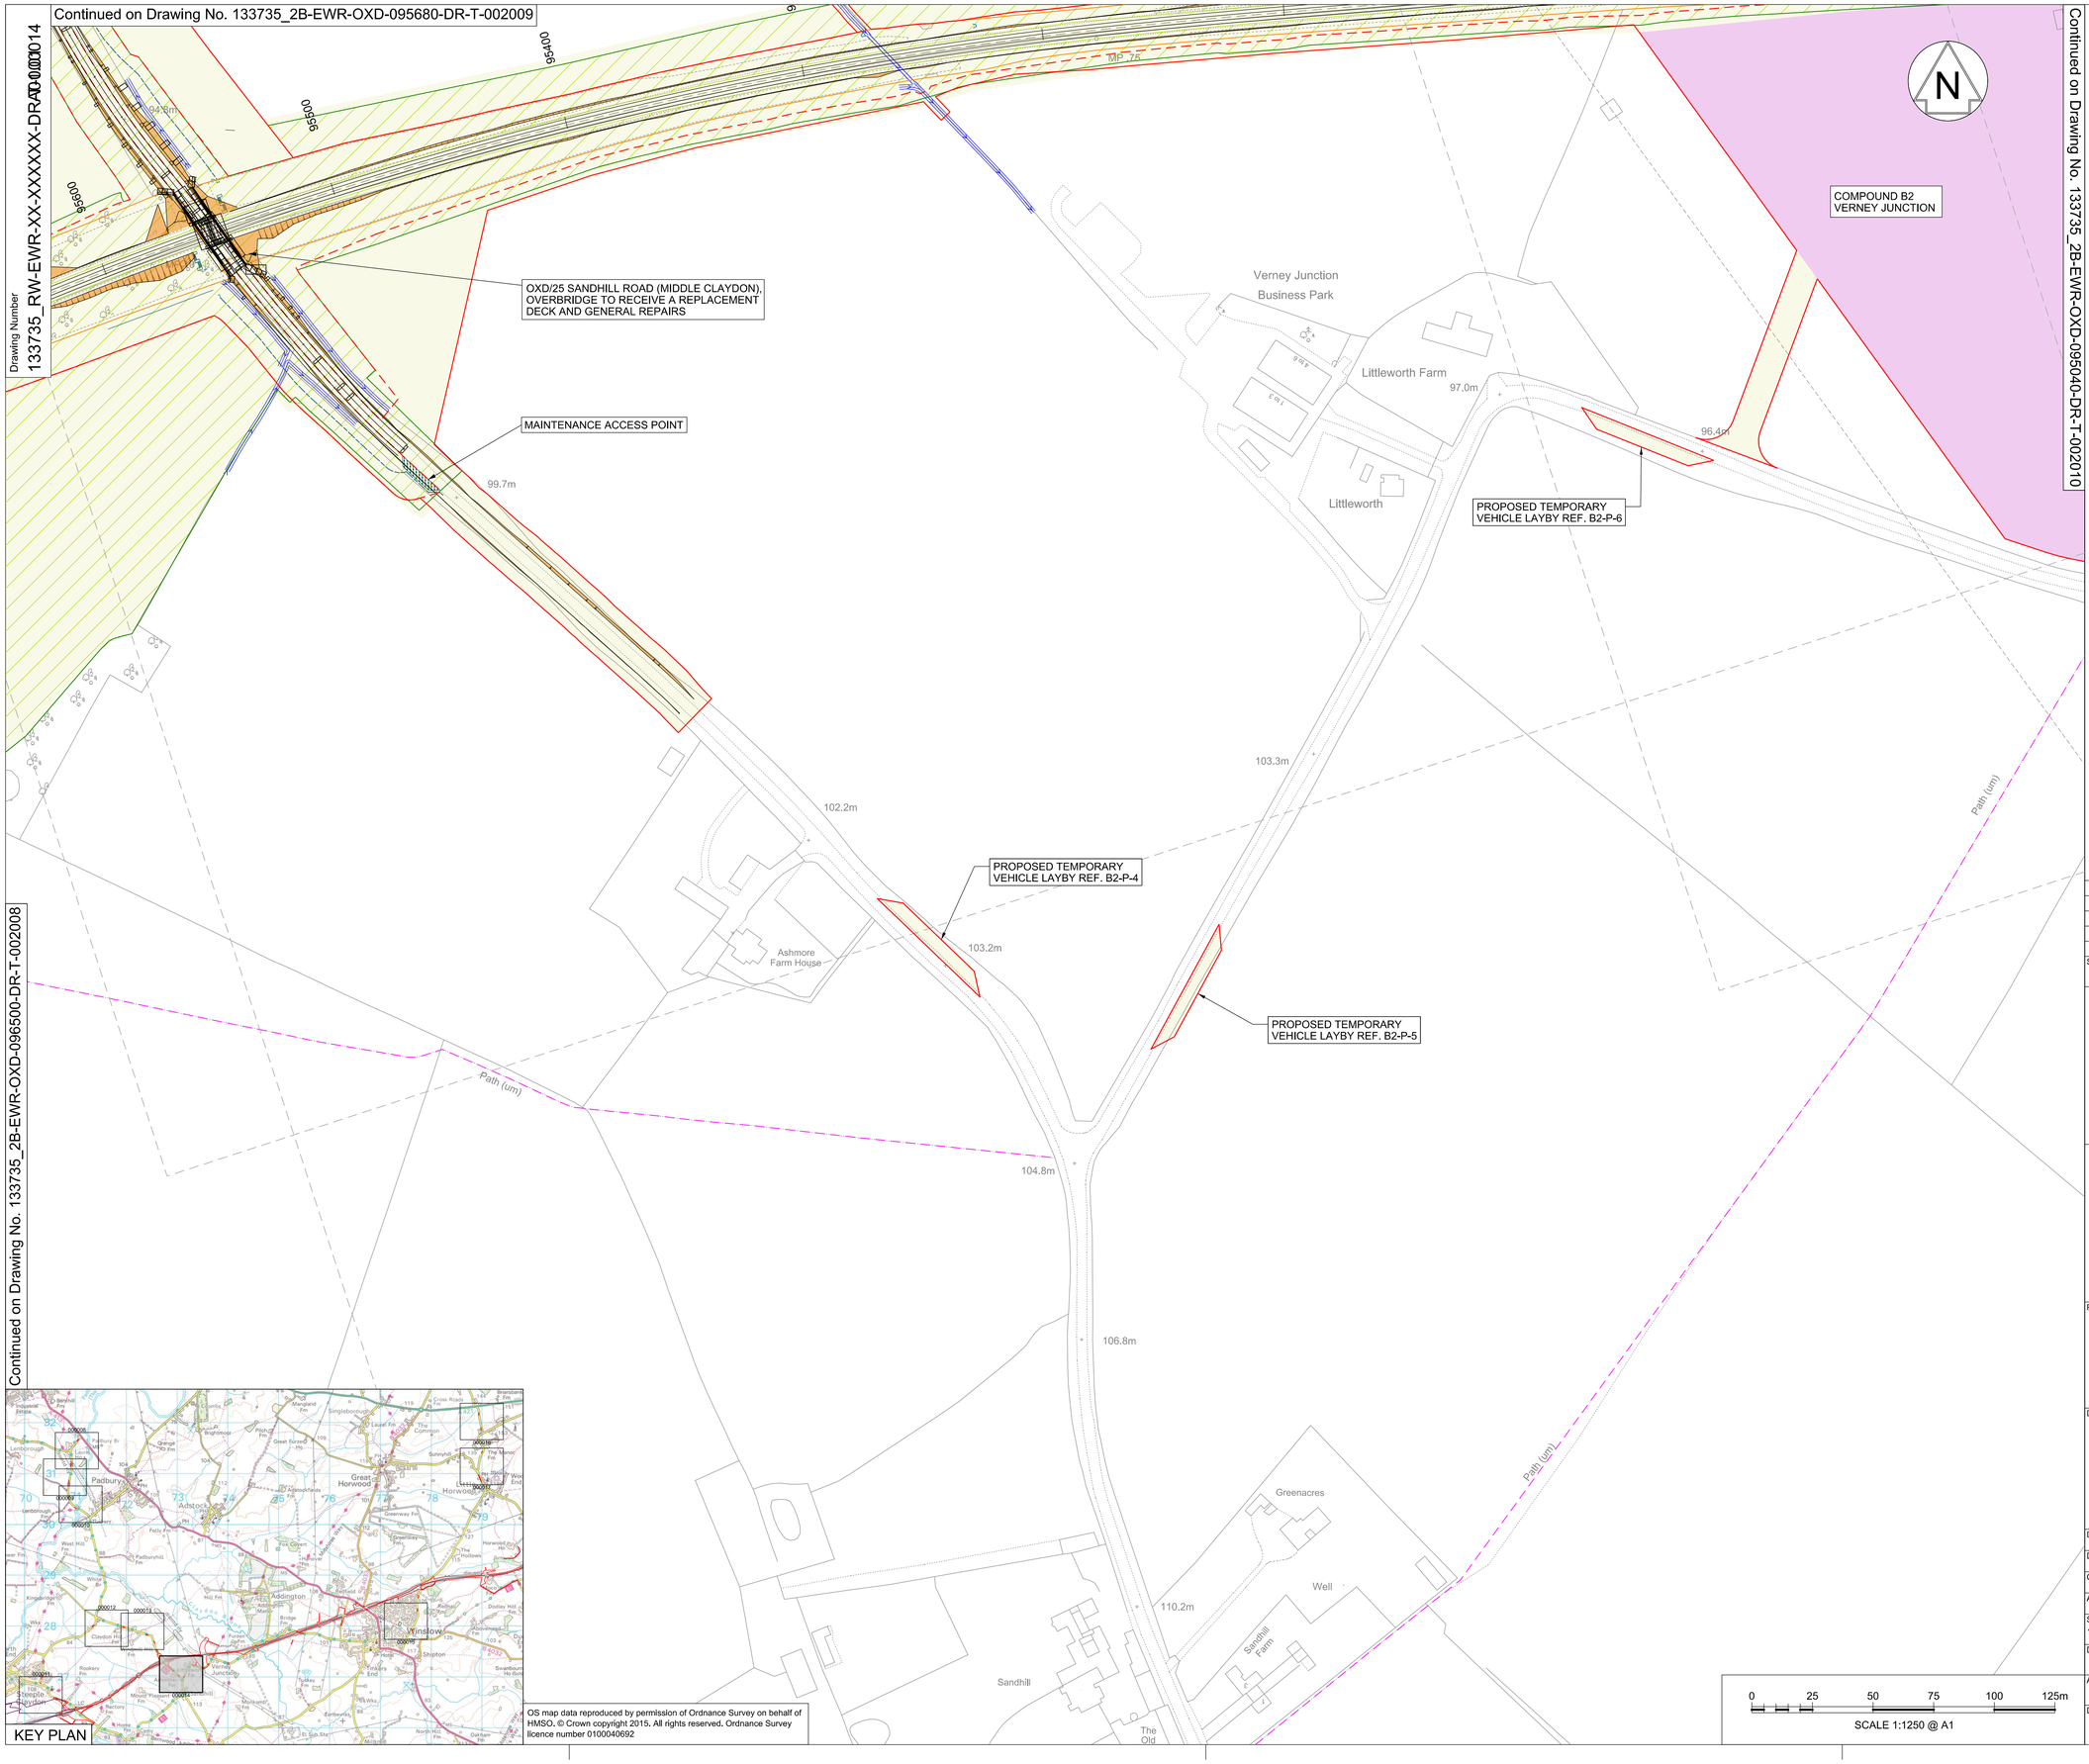

KEY PLAN

OS map data reproduced by permission of Ordnance Survey on behalf of HMSO. © Crown copyright 2015. All rights reserved. Ordnance Survey licence number 0100040692

0 25 50 75 100 125m

SCALE 1:1250 @ A1

NETWORK RAIL (EAST WEST RAIL WESTERN SECTION PHASE 2) ORDER

KEY

- APPLICATION BOUNDARY AND EXTENT OF PERMANENT AND TEMPORARY PROPOSED WORKS
- PERMANENT LAND TO BE ACQUIRED
- EXISTING NETWORK RAIL BOUNDARY
- WORKSITE AND ACCESS FOR CONSTRUCTION
- EXTENT OF OVERLAP WITH ADJACENT SHEET
- EXISTING FOOTPATH
- CONSTRUCTION COMPOUND
- EARTHWORKS
- PROPOSED DRAINAGE AND OUTFALLS
- EXISTING DRAINAGE WORKS REQUIRED

Rev	Date	Description of Revisions	Dsnd	Chkd	Appr
A01	17/12/17	Approved for Consultation	S.M.	P.P.	C.M.

Status: Accepted for Outline Design — Suitability: A4

NetworkRail

EWR Alliance Connecting People

Project: East West Rail (Western Section) Phase 2

Drawing Title: Scheme Drawing Vehicle Access Routes

Designed	Sam McLelland	Signed	S. McLelland	Date	17/12/17
Drawn	Sam McLelland	Signed	S. McLelland	Date	08/12/17
Checked	Paul Panini	Signed	P. Panini	Date	17/12/17
Approved	Colin Murphy	Signed	C. Murphy	Date	17/12/17

Scale(s): 1:1250 — ELR & Project Chainage: XX - XXXXXX

Design Package Risk Classification: Normal — Sheet: 112 of 127

Alternative Reference: — Revision: A01

Drawing Number: 133735_RW-EWR-XX-XXXXXX-DR-T-000014

Sheet Size A1 594 x 841